TOWNSHIP 14 NORTH, RANGE 19 EAST, OF THE INDIAN MERIDIAN, OKLAHOMA

DEPENDENT RESURVEY AND SURVEY

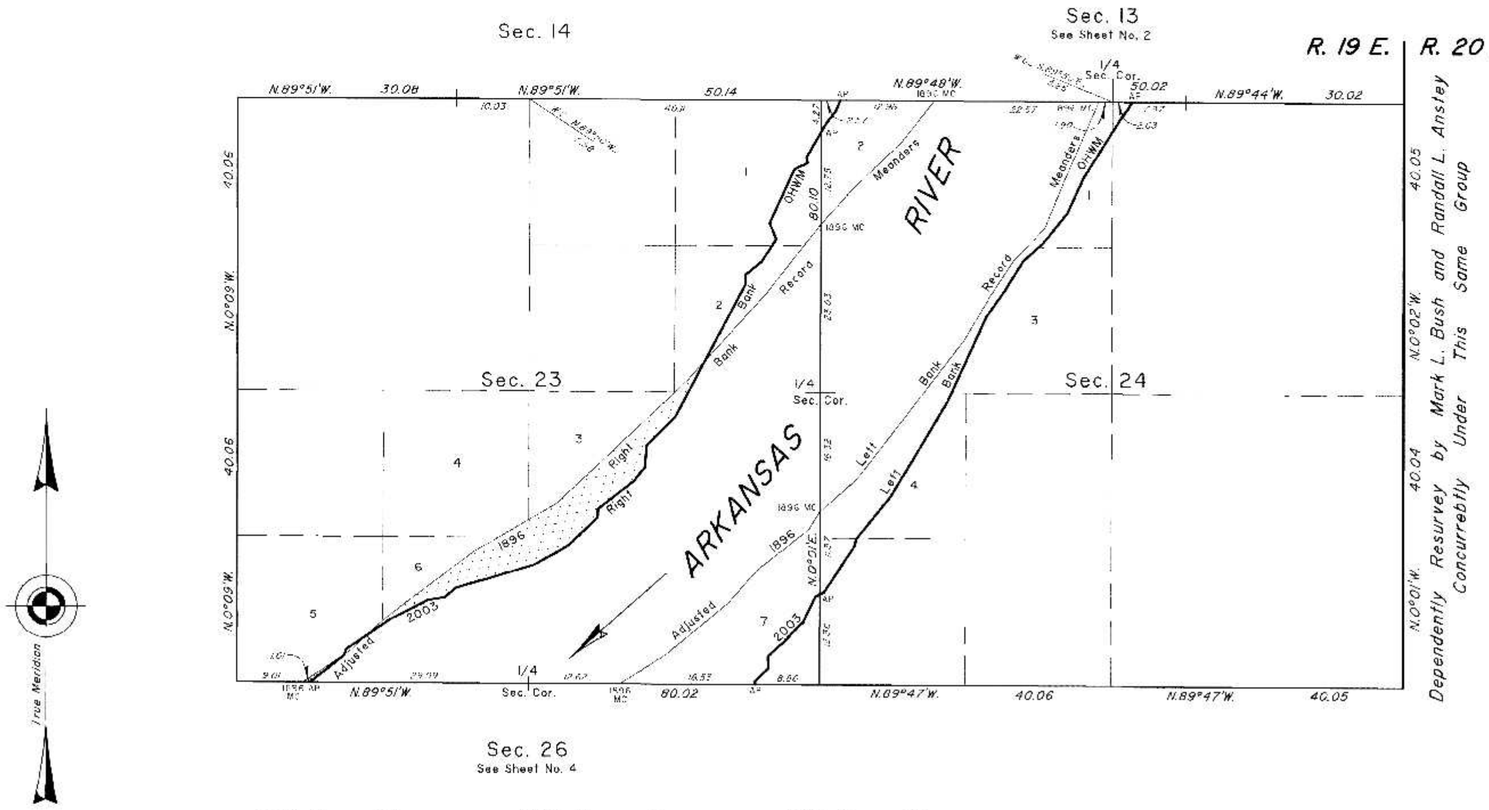

Adjusted 1896 Left Bank Record Meanders	
From the 1896 MC, sections 23 and 26 thence;	
N.56°59'E.,	7.50
N.50°44'E.,	10.99
N.40°59'E.,	6.00
N.51°59'E.,	9.00
N.31°43'E.,	3.00
1896 MC Secs. 23 and 24	
N.46°47'E.,	6.70
N.37°47'E.,	11.33
Historic Bank	
N.37°47'E.,	1.67
N.37°32'E.,	11.00
N.30°17'E.,	7.00
N.33°17'E.,	6.00
N.44°32'E.,	6.00
N.22°17'E.,	7.00
N.23°17'E.,	12.00
1896 MC Secs. 13 and 24	

Adjusted 1896 Right Bank Record Meanders	
From the 1896 MC, sections 23 and 26 thence;	
N.55°57'E.,	6.955
2003 Right Bank OHWM	
N.55°57'E.,	1.065
N.46°58'E.,	2.806
2003 Right Bank OHWM	
N.46°58'E.,	3.205
N.52°27'E.,	7.01
N.53°27'E.,	8.52
N.59°41'E.,	13.03
N.47°13'E.,	6.01
N.46°28'E.,	19.03
N.42°13'E.,	3.796
2003 Right Bank OHWM	
N.42°13'E.,	12.724
N.38°13'E.,	6.52
Historic Bank	
N.38°13'E.,	5.35
1896 MC Secs. 23 and 24	
N.41°55'E.,	7.01
N.46°10'E.,	9.01
N.38°25'E.,	7.03
1896 MC Secs. 13 and 24	

2003 Arkansas River in Sections 23 and 24 Left Bank OHWM as Digitized	
From AP, sections 23 and 26, at 2003 Left Bank OHWM, thence upstream in section 23;	
N. 2°20'W.,	0.41
N.46°18'E.,	2.55
N 1°45'W.,	1.71
N.48°49'E.,	2.92
N.43°40'E.,	3.79
N.25°25'E.,	3.89
N.64°47'E.,	0.68
AP sections 23 and 24	
N.64°47'E.,	0.59
N.33°40'E.,	7.64
N.13°07'E.,	1.06
N.39°24'E.,	7.34
N.30°36'E.,	6.72
N.30°48'E.,	8.73
N.24°26'E.,	12.69
N.35°32'E.,	4.19
N.31°52'E.,	4.86
N.47°59'E.,	3.76
N.38°53'E.,	5.25
N.24°50'E.,	5.23
N.32°06'E.,	12.46
AP sections 13 and 24	

2003 Arkansas River in Sections 23 and 24 Right Bank OHWM as Digitized	
From AP, sections 23 and 26, at 2003 Right Bank OHWM, thence upstream in section 23;	
N.51°32'E.,	6.02
N. 5°34'E.,	0.159
Adj. 1896 R.B. Meander	
N.15°34'E.,	0.68
N.55°59'E.,	3.37
Adj. 1896 R.B. Meander	
N.55°59'E.,	1.00
N.63°03'E.,	5.83
N.81°36'E.,	2.33
N.47°30'E.,	.98
N.73°27'E.,	11.74
N.60°51'E.,	5.35
N.46°12'E.,	5.59
N. 1°18'E.,	1.14
N.51°55'E.,	6.30
N.37°08'E.,	2.40
N. 4°56'E.,	3.03
N.45°16'E.,	5.49
N.27°51'E.,	8.704
Adj. 1896 R.B. Meander	
N.27°51'E.,	11.882
N. 1°19'W.,	1.29

2003 Arkansas River in Sections 23 and 24 Right Bank OHWM as Digitized	
Continued:	
N.50°39'E.,	2.85
N.33°08'E.,	3.66
N.22°14'W.,	2.41
N.24°40'E.,	8.18
N.64°06'E.,	2.03
N.11°47'W.,	0.81
N.29°52'E.,	4.03
AP sections 23 and 24	
N.29°52'E.,	1.46
N.38°27'E.,	1.93
N.23°26'E.,	1.62
AP sections 13 and 24	

2003 Arkansas Riverbed in Section 23
Claim Area ± 184.82 Acres

2003 Arkansas Riverbed in Section 24
Claim Area ± 145.25 Acres

1896 Arkansas Riverbed
Claim Area ± 20.15 Acres

1896 Riverbed Claim Area

15 10 5 0 15 30 45

Scale in Chains

Reference should be made to sheet No. 1 for survey and disclaimer information.

UNITED STATES DEPARTMENT OF THE INTERIOR
BUREAU OF LAND MANAGEMENT

Sante Fe, New Mexico — September 11, 2012

This plat is strictly conformable to the approved field notes, and the survey, having been correctly executed in accordance with the requirements of law and the regulations of this Bureau, is hereby accepted.

For the Director

Chief Cadastral Surveyor for New Mexico