ORIGINAL

TOWNSHIP 11 NORTH, RANGE 22 EAST, OF THE INDIAN MERIDIAN, OKLAHOMA

DEPENDENT RESURVEY AND SURVEY

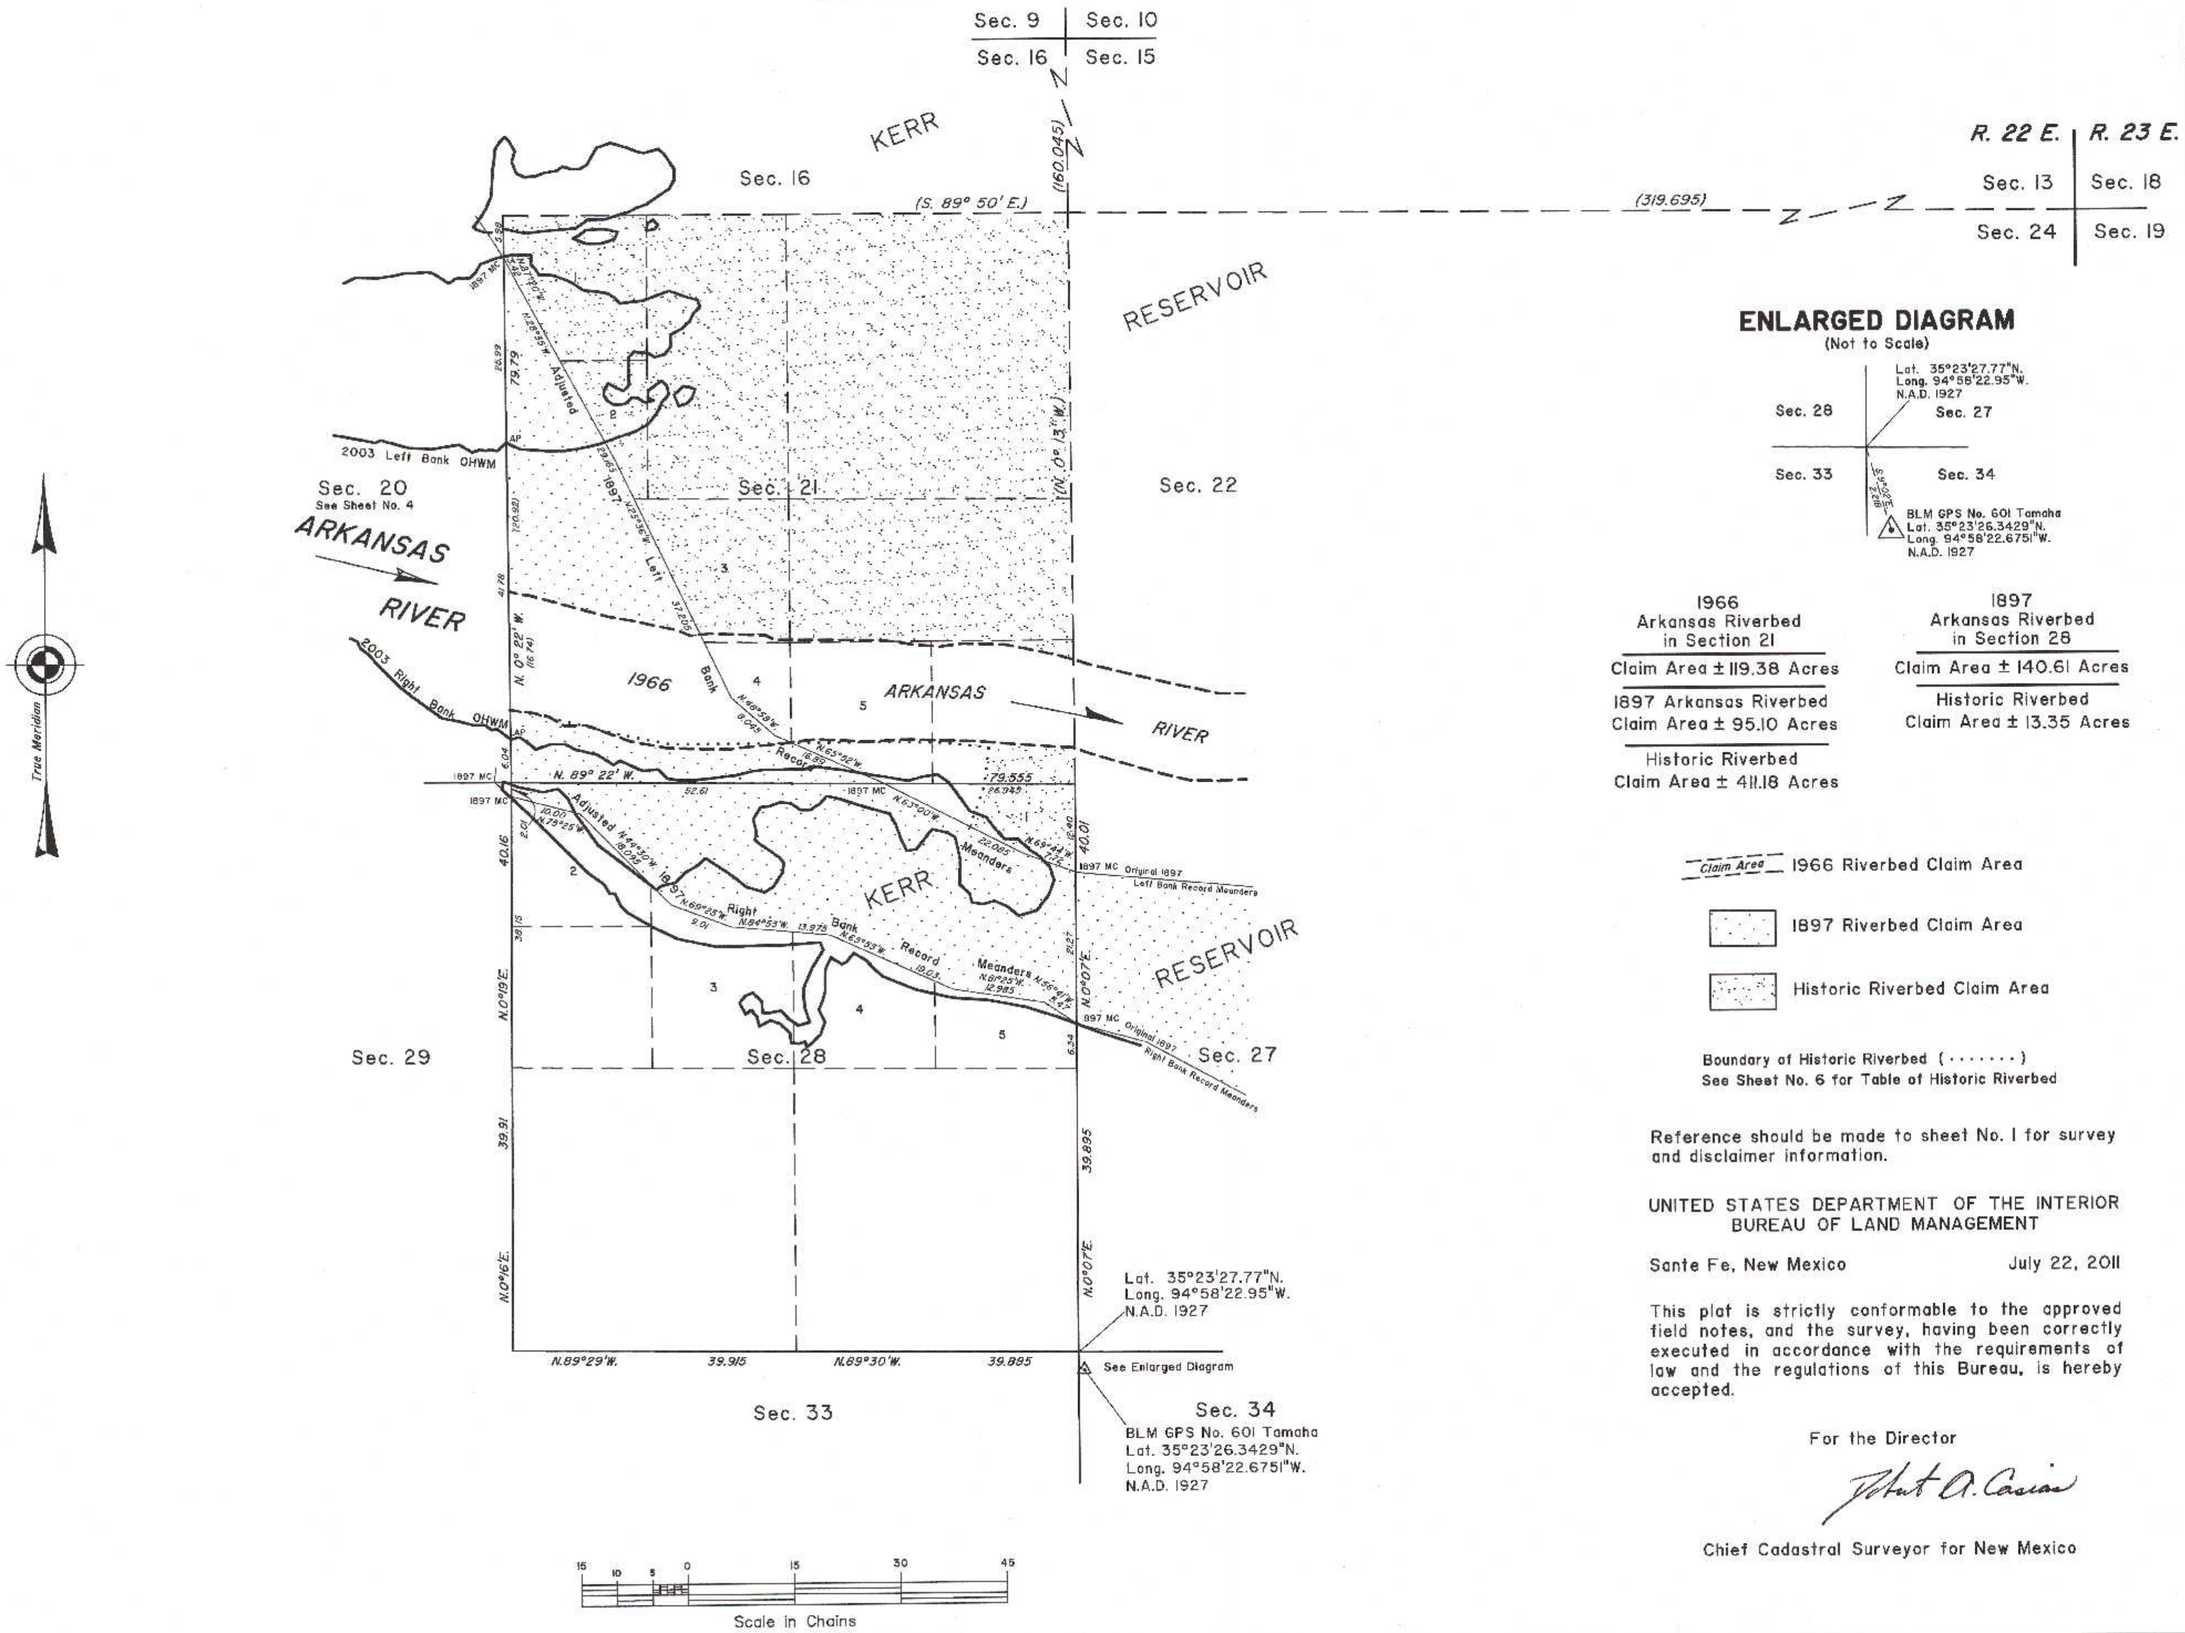

ENLARGED DIAGRAM

(Not to Scale)

1966 Arkansas Riverbed in Section 21	1897 Arkansas Riverbed in Section 28
Claim Area ± 119.38 Acres	Claim Area ± 140.61 Acres
1897 Arkansas Riverbed Claim Area ± 95.10 Acres	Historic Riverbed Claim Area ± 13.35 Acres
Historic Riverbed Claim Area ± 411.18 Acres	

Claim Area — 1966 Riverbed Claim Area

1897 Riverbed Claim Area

Historic Riverbed Claim Area

Boundary of Historic Riverbed (·····)
See Sheet No. 6 for Table of Historic Riverbed

Reference should be made to sheet No. 1 for survey and disclaimer information.

UNITED STATES DEPARTMENT OF THE INTERIOR
BUREAU OF LAND MANAGEMENT

Sante Fe, New Mexico — July 22, 2011

This plat is strictly conformable to the approved field notes, and the survey, having been correctly executed in accordance with the requirements of law and the regulations of this Bureau, is hereby accepted.

For the Director

Chief Cadastral Surveyor for New Mexico